Exhibit A

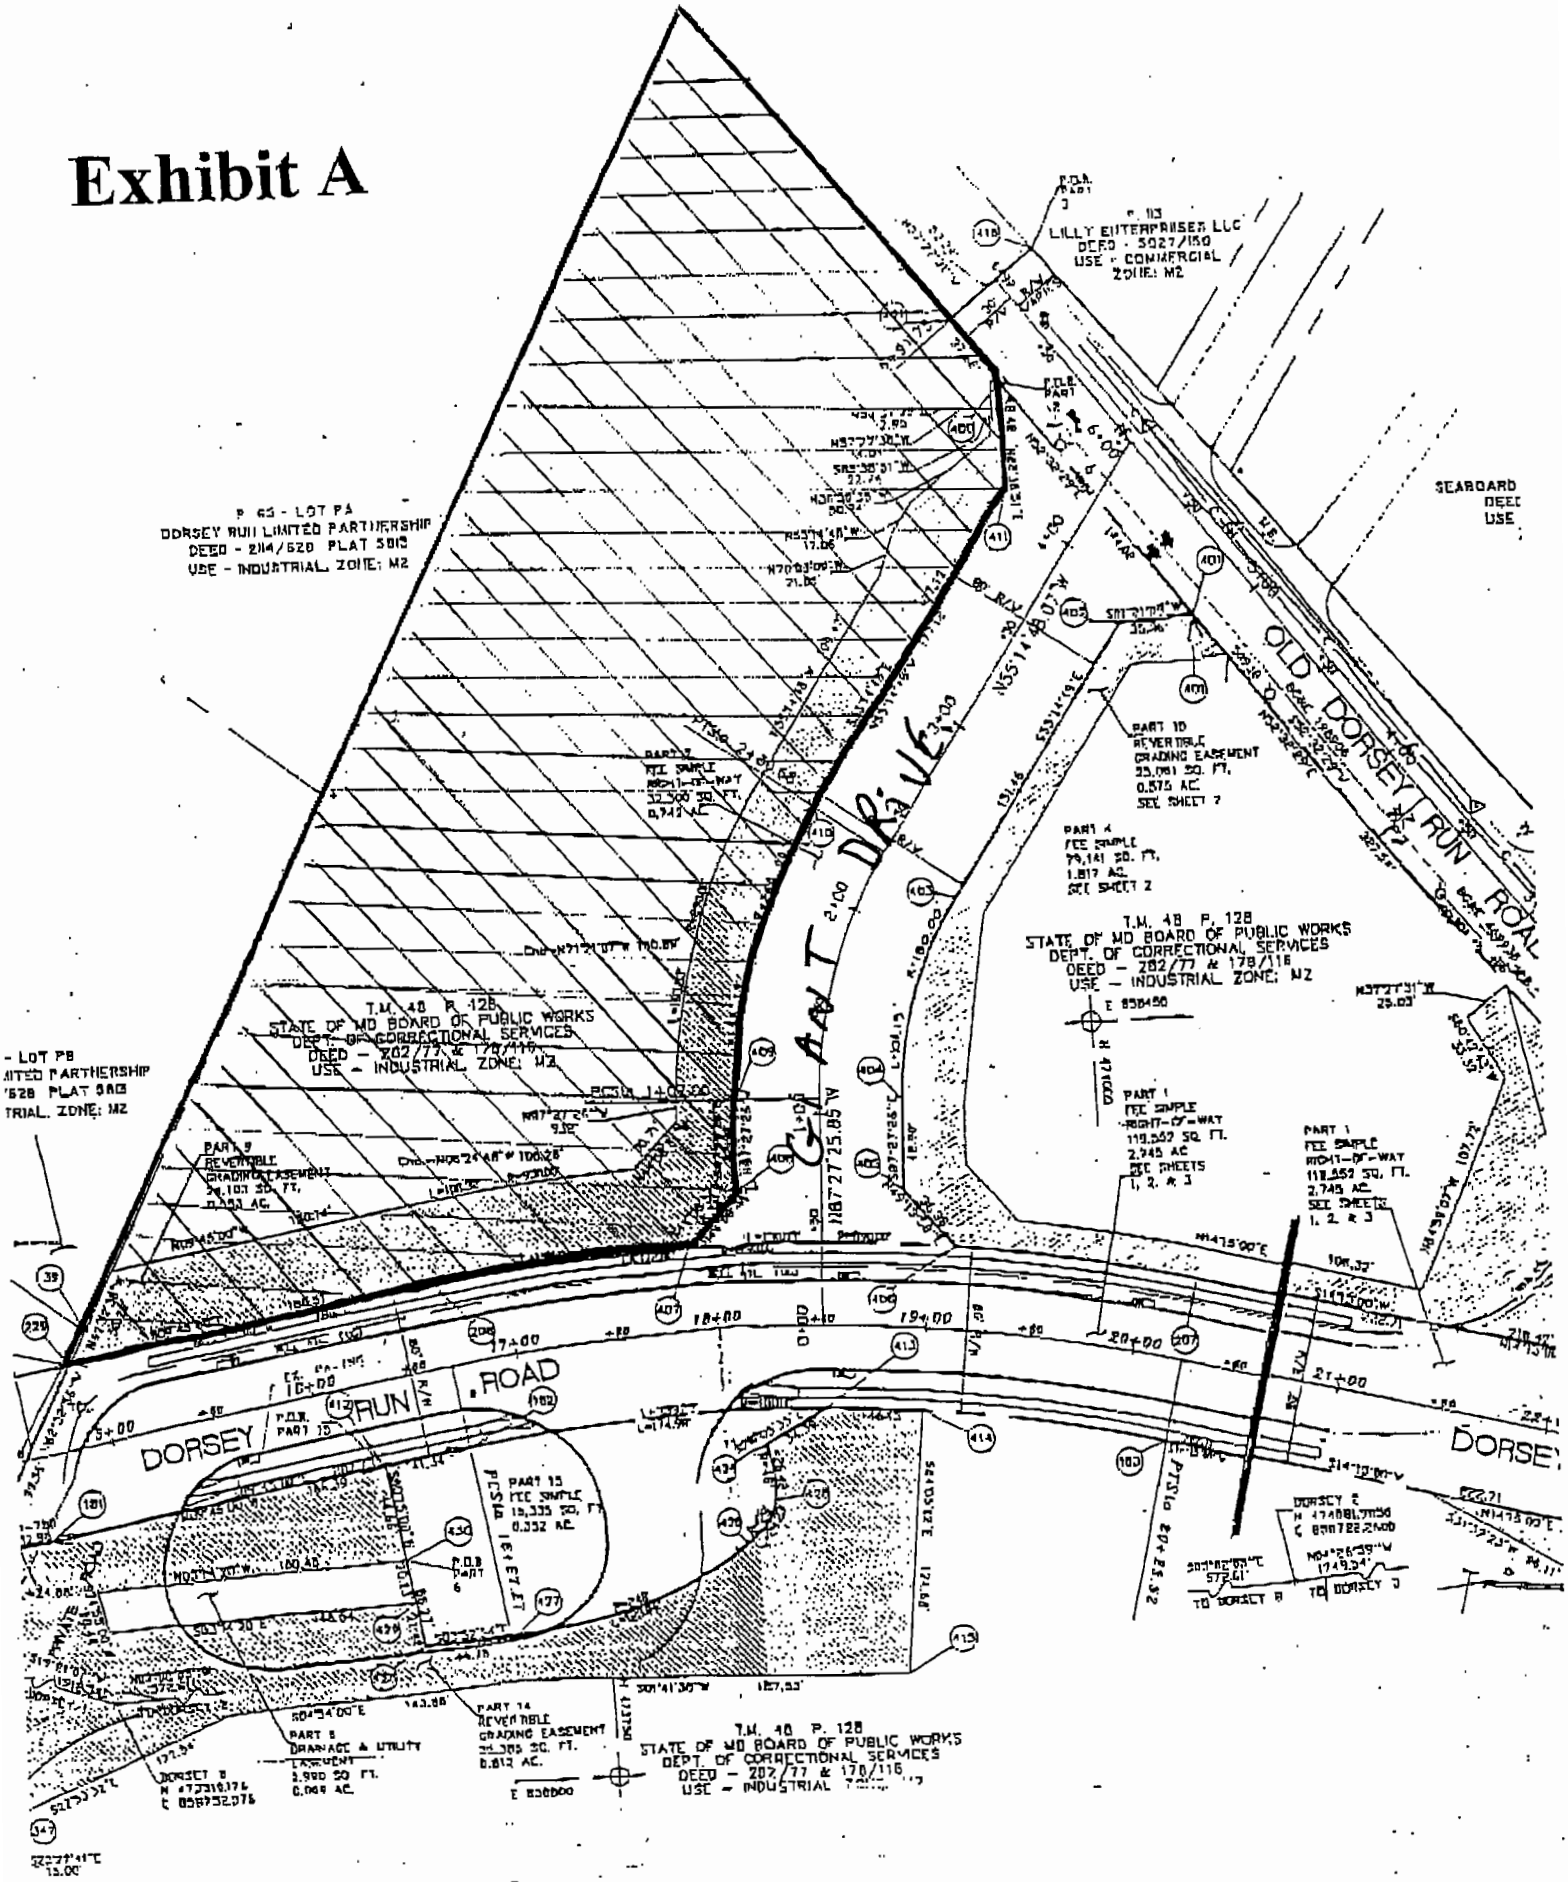

LILLY ENTERPRISES LLC
DEED - 5027/150
USE - COMMERCIAL
ZONE: M2
P. 63 - LOT PA
DORSEY RUN LIMITED PARTNERSHIP
DEED - 284/620 PLAT 5813
USE - INDUSTRIAL, ZONE: M2
SEABOARD
DEED
USE
OLD DORSEY RUN ROAD
GANT DRIVE
PART 10
REVERTIBLE
GRADING EASEMENT
25,061 SQ. FT.
0.575 AC.
SEE SHEET 2
PART 4
FEE SIMPLE
79,141 SQ. FT.
1.817 AC.
SEE SHEET 2
T.M. 48 P. 128
STATE OF MD BOARD OF PUBLIC WORKS
DEPT. OF CORRECTIONAL SERVICES
DEED - 282/77 & 178/116
USE - INDUSTRIAL ZONE: M2
T.M. 48 P. 128
STATE OF MD BOARD OF PUBLIC WORKS
DEPT. OF CORRECTIONAL SERVICES
DEED - 282/77 & 178/116
USE - INDUSTRIAL ZONE: M2
PART 1
FEE SIMPLE
RIGHT-OF-WAY
119,552 SQ. FT.
2.745 AC.
SEE SHEETS
1, 2, & 3
PART 9
REVERTIBLE
GRADING EASEMENT
24,103 SQ. FT.
0.553 AC.
DORSEY RUN ROAD
PART 15
FEE SIMPLE
15,335 SQ. FT.
0.352 AC.
PART 14
REVERTIBLE
GRADING EASEMENT
35,385 SQ. FT.
0.812 AC.
PART 5
DRAINAGE & UTILITY
EASEMENT
3,990 SQ. FT.
0.069 AC.
T.M. 48 P. 128
STATE OF MD BOARD OF PUBLIC WORKS
DEPT. OF CORRECTIONAL SERVICES
DEED - 282/77 & 178/116
USE - INDUSTRIAL